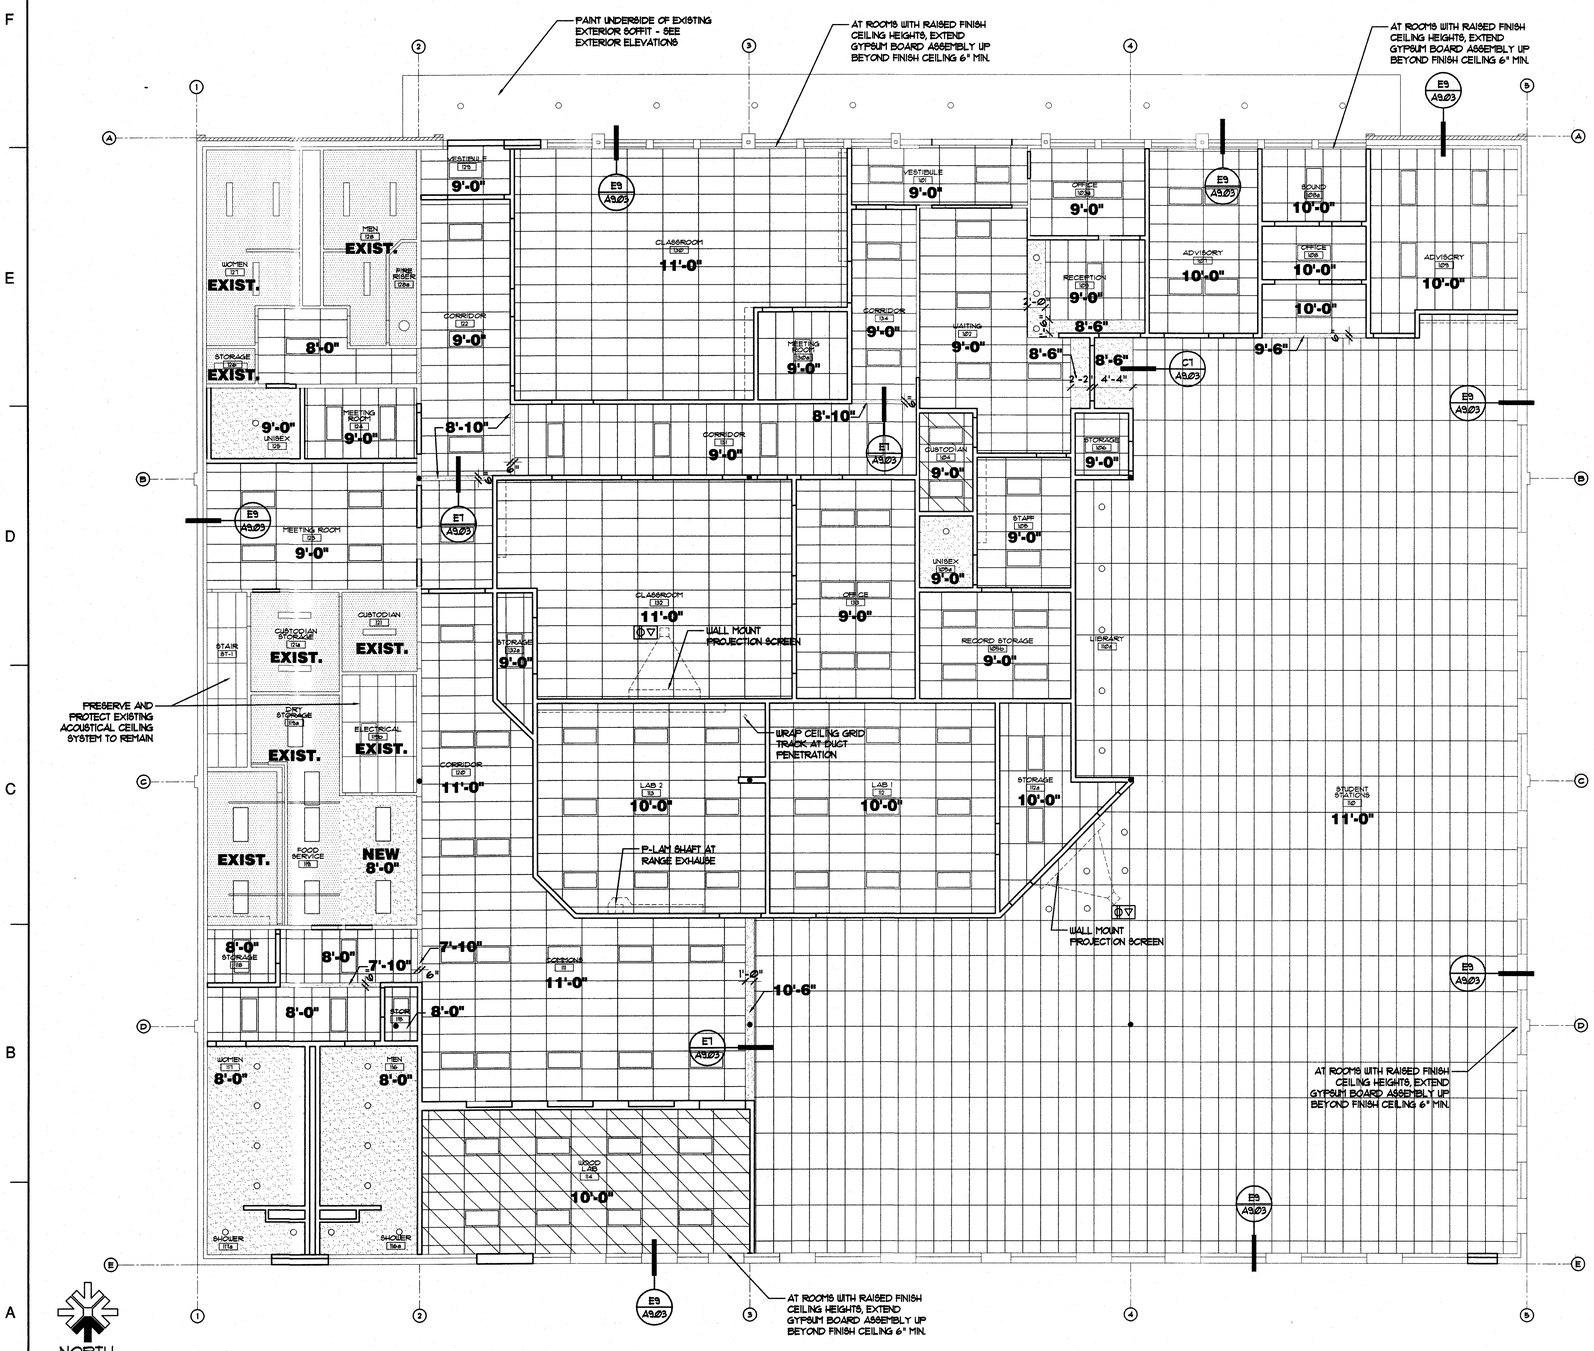


## A1 FIRST FLOOR CEILING PLAN

SCALE: 1/8" = 1'-0"

## GENERAL NOTES

1. SEE SHEET A1.01 FOR SYMBOLS & ABBREVIATIONS.
2. SEE SHEET A1/A9.03 FOR TYPICAL SEISMIC BRACING DETAIL.
3. REFER TO DETAIL E3/A9.03 FOR MOUNTING LOCATIONS IN THE ACOUSTICAL CEILING PANELS.
4. SEE ELECTRICAL LIGHTING PLANS FOR FIXTURE LOCATIONS.
5. SEE MECHANICAL TO COORDINATE HVAC GRILLE LOCATIONS.
6. INTERIOR WALL ASSEMBLIES SHALL BE FULL HEIGHT TO UNDERSIDE OF DECK ABOVE U.N.O.
7. PAINT ALL EXPOSED DUCTWORK, GRILLES, FASTENERS AND OTHER RELATED ACCESSORIES.
8. CONTRACTOR TO VERIFY FINISH CEILING HEIGHTS WITH ALL ABOVE CEILING EQUIPMENT BEFORE STARTING CEILING SYSTEM INSTALLATION.

## LEGEND

- 2x4 SUSPENDED CEILING TILE SYSTEM - APC-1 SPEC 095123 / DTL C1/A8.01
- 2x4 SUSPENDED CEILING WET APPLICATION - APC-2 SPEC 095123 / DTL C1/A8.01
- NEW GYP. BOARD CEILING SPEC 092900 / DTL C2/A8.01
- EXISTING GYP. BOARD CEILING
- 2x4 FLUORESCENT LIGHT FIXTURE
- 2x2 FLUORESCENT LIGHT FIXTURE
- 1x4 FLUORESCENT LIGHT FIXTURE
- RECESSED CAN LIGHT FIXTURE
- 8'-0" CEILING HEIGHT A.F.F.
- N.C. NO FINISH CEILING
- CEILING POWER AND DATA
- HVAC GRILLE




## A8 SECOND FLOOR CEILING PLAN

SCALE: 1/8" = 1'-0"

REGISTERED ARCHITECT
BRANDON D. WILM
STATE OF WASHINGTON
11/01/13

DESIGN WEST
ARCHITECTS, P.A.
7513 W KENNEWICK AVE SUITED
KENNEWICK, WA 99336
PH: (509) 735-7024 FAX: (509) 783-8740

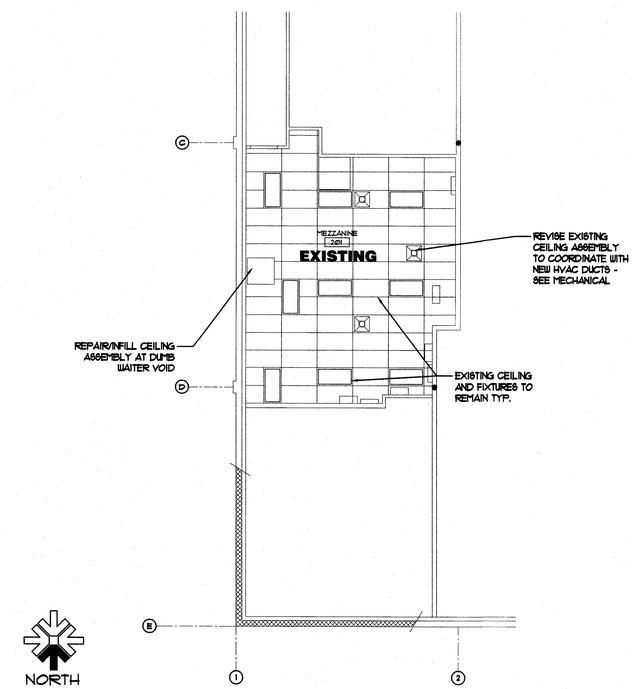COPYRIGHT DESIGN WEST ARCHITECTS P.A.
DESIGN CONCEPTS AND DRAWINGS NOT TO BE REUSED WITHOUT WRITTEN PERMISSION OF ARCHITECT

# KENNEWICK SCHOOL DISTRICT
# 1315 BUILDING RENOVATIONS

1315 WEST 4TH AVENUE
KENNEWICK, WA.
99336

REVISIONS

DRAWN BY: KC

CHECKED BY: BW

DATE 01/10/2013

JOB NUMBER 1278

SHEET NAME

**REFLECTED CEILING PLAN**

SHEET

**A3.11**