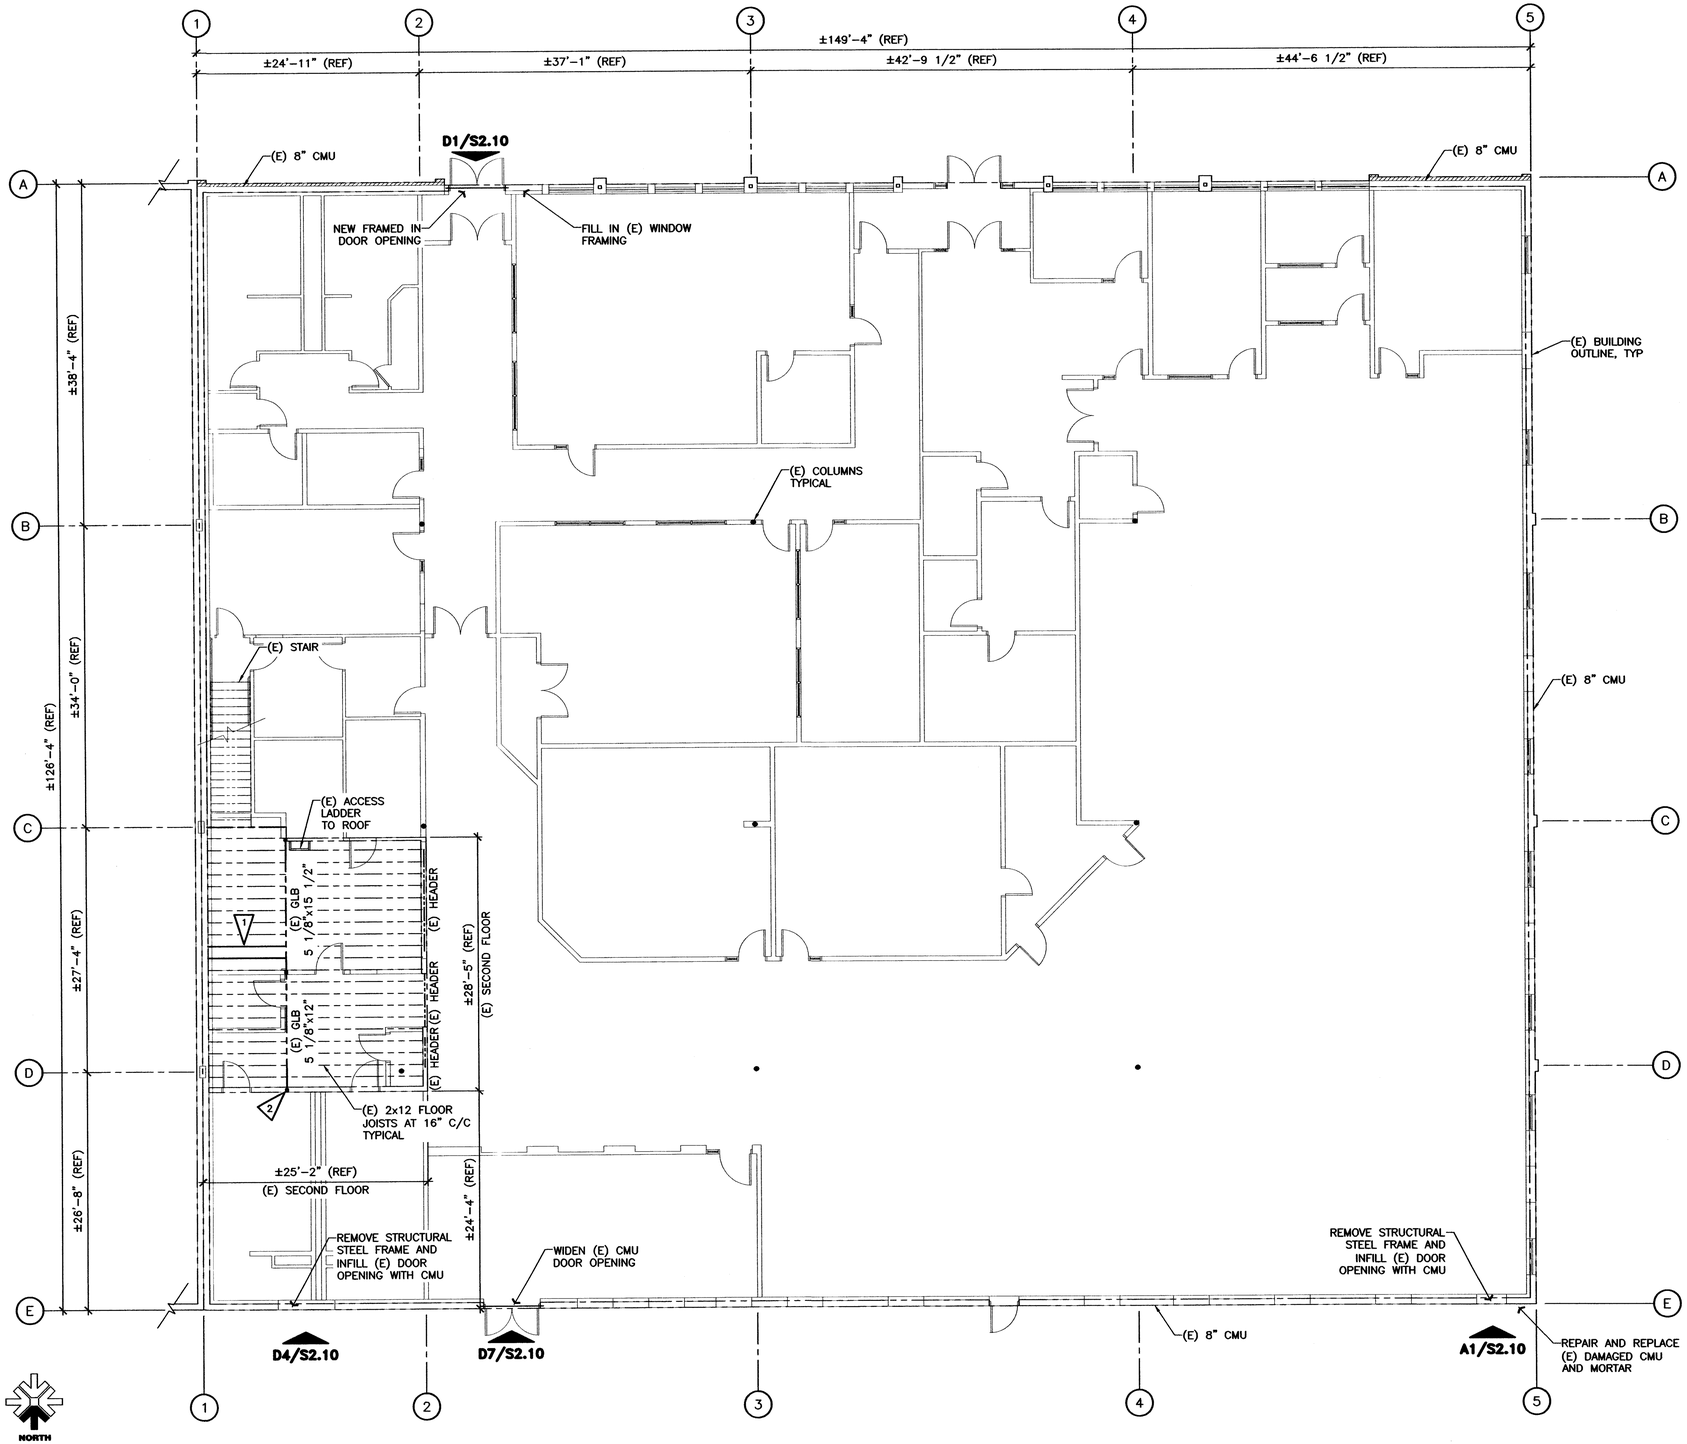

1. REMOVE EXISTING DUMB WAITER AND WALL FRAMING BELOW. PROVIDE NEW 2x12 FLOOR FRAMING, SHEATHING AND GWB CEILING TO MATCH EXISTING. RE-USE EXISTING HANGERS AT GLB OR REPLACE WITH SIMPSON LUS210.
2. RE-SUPPORT EXISTING GLB IN NEW FRAMED WALL WITH (3) 2x STUDS AND A KING POST ON BOTH SIDES. PROVIDE SPACER AS NEEDED.

F9 FLAG NOTES

A1 SECOND FLOOR FRAMING PLAN

1/8" = 1'-0"

JILL T. SMITH
25811
STRUCTURAL ENGINEER
PROFESSIONAL ENGINEER

DESIGN WEST ARCHITECTS P.S.
7513 W KENNEWICK AVE SUITE D
KENNEWICK, WA 99336
PH. (509) 783-2244 FAX (509) 783-8740

©COPYRIGHT DESIGN WEST ARCHITECTS P.S.
ALL RIGHTS RESERVED. THIS PLAN AND DESIGN IS NOT TO BE USED WITHOUT WRITTEN PERMISSION OF ARCHITECT

Meier
Architecture & Interiors
8697 Gage Boulevard
Kennewick, WA 99336
JOB NO: 7056
P: 509.735.1589
F: 509.783.5075
CAD FILE: 7056005121.dwg

KENNEWICK SCHOOL DISTRICT
1315 BUILDING RENOVATIONS
1315 WEST 4TH AVENUE
KENNEWICK, WA.
99336

REVISIONS

DRAWN BY: MBS
CHECKED BY: JTS
DATE 1/10/2013
JOB NUMBER 1218

SHEET NAME
SECOND FLOOR FRAMING PLAN

SHEET
S1.21