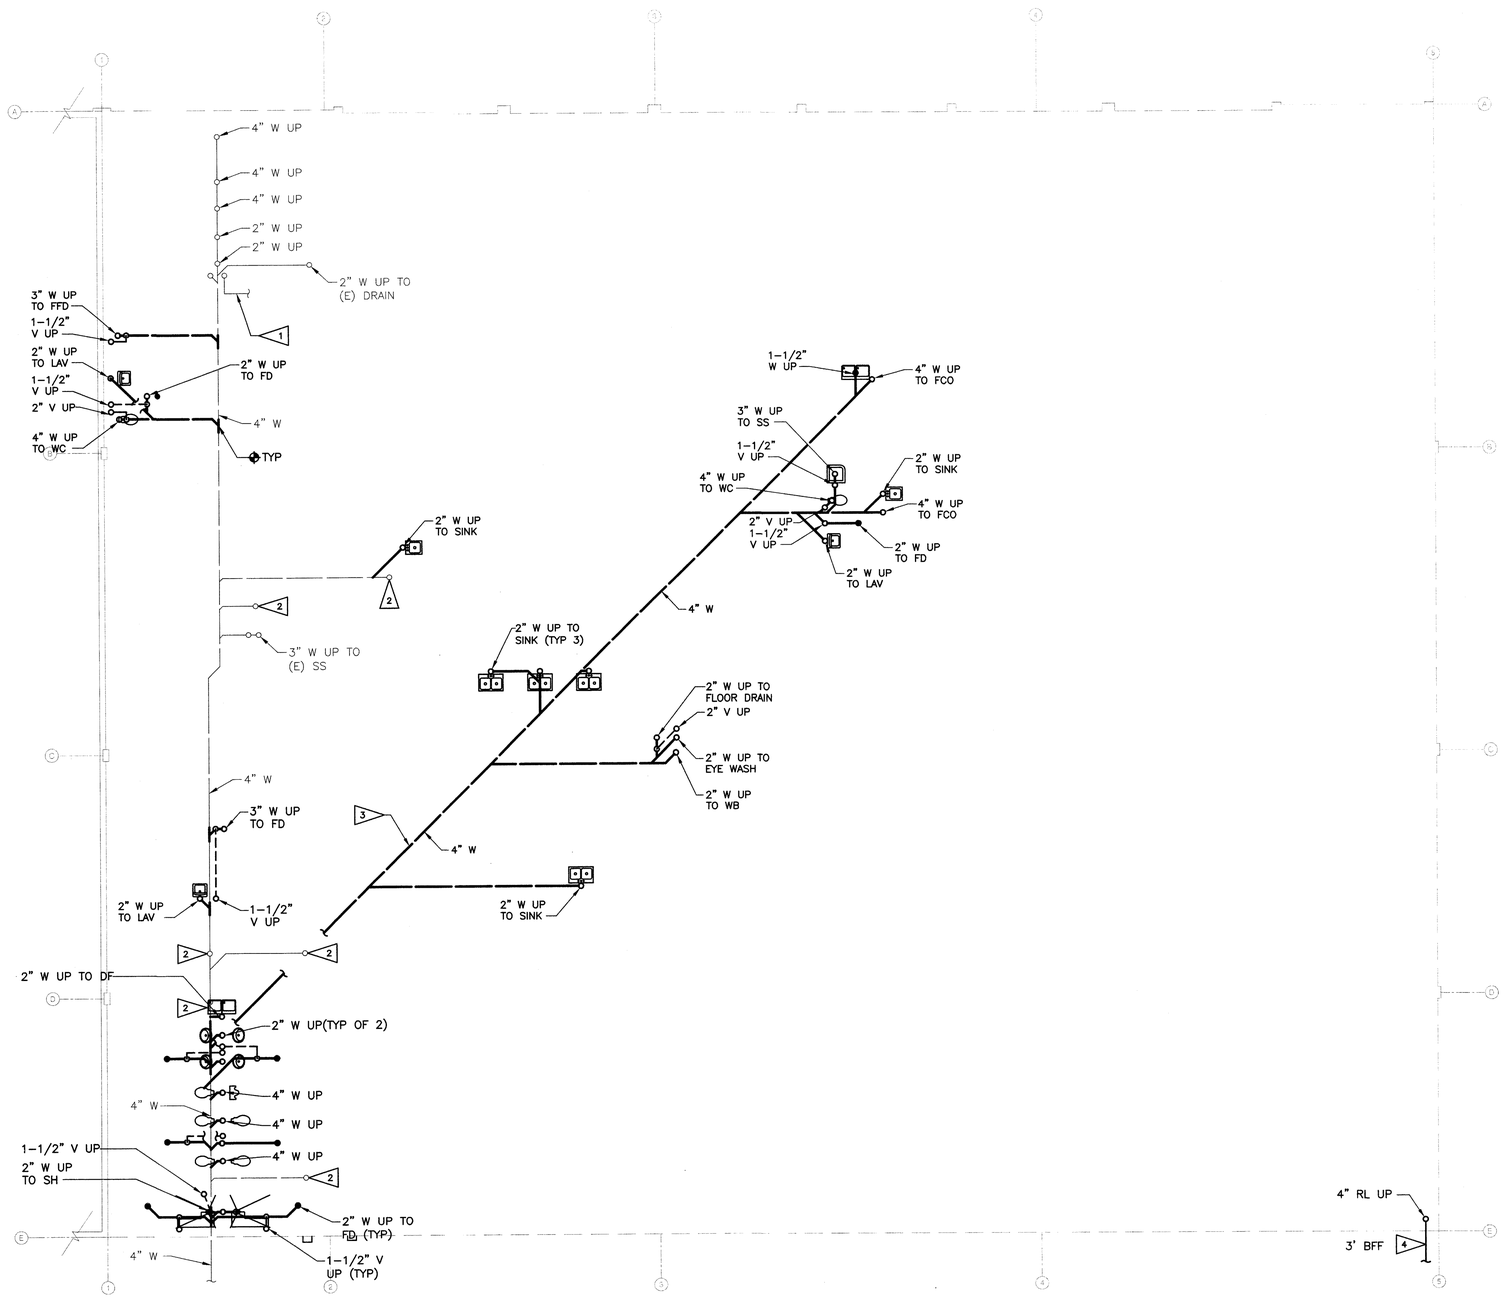

NORTH

A1 FOUNDATION PLUMBING PLAN

SCALE: 1/8" = 1'-0"

SHEET NOTES:

1. FIELD VERIFY EXISTING CONDITIONS PRIOR TO CONSTRUCTION.
2. SLOPE ALL WASTE PIPING 1/4" PER FOOT UNLESS OTHERWISE NOTED.

FLAG NOTES:

1. EXISTING COLD WATER PIPING. FIELD VERIFY LOCATION.
2. EXISTING WASTE/VENT PIPE UP THROUGH FLOOR. CAP BELOW SLAB.
3. SAWCUT SLAB AS REQUIRED TO INSTALL NEW WASTING PIPING.
4. CONNECT TO STORM. REFER TO CIVIL. INVERT ELEVATION AS NOTED. FIELD VERIFY POINT OF CONNECTION.

RONALD K. ELLISON — STATE OF WASHINGTON — 30811 — REGISTERED PROFESSIONAL ENGINEER
1-10-13

DESIGN WEST
ARCHITECTS, P.A.
7513 W KENNEWICK AVE SUITE D
KENNEWICK, WA 99336
PH. (509) 783.2244 FAX (509) 783.8740

© COPYRIGHT DESIGN WEST ARCHITECTS P.A.
DESIGN CONCEPTS AND DRAWINGS ARE NOT TO BE REUSED WITHOUT WRITTEN PERMISSION OF ARCHITECT

HARGIS
Hargis Engineers, Inc.
600 Stewart Street, Suite 1000 | Seattle, WA 98101
t | 206.448.3376 f | 206.448.4450 w | hargis.biz
ENGINEERS | MECHANICAL, ELECTRICAL, TELECOMMUNICATIONS

KENNEWICK SCHOOL DISTRICT
1315 BUILDING RENOVATIONS

1315 WEST 4TH AVENUE
KENNEWICK, WA.
99336

REVISIONS	
DRAWN BY:	MR
CHECKED BY:	JR
DATE	1/10/2013
JOB NUMBER	1278
SHEET NAME	FOUNDATION PLUMBING PLAN
SHEET	M1.01