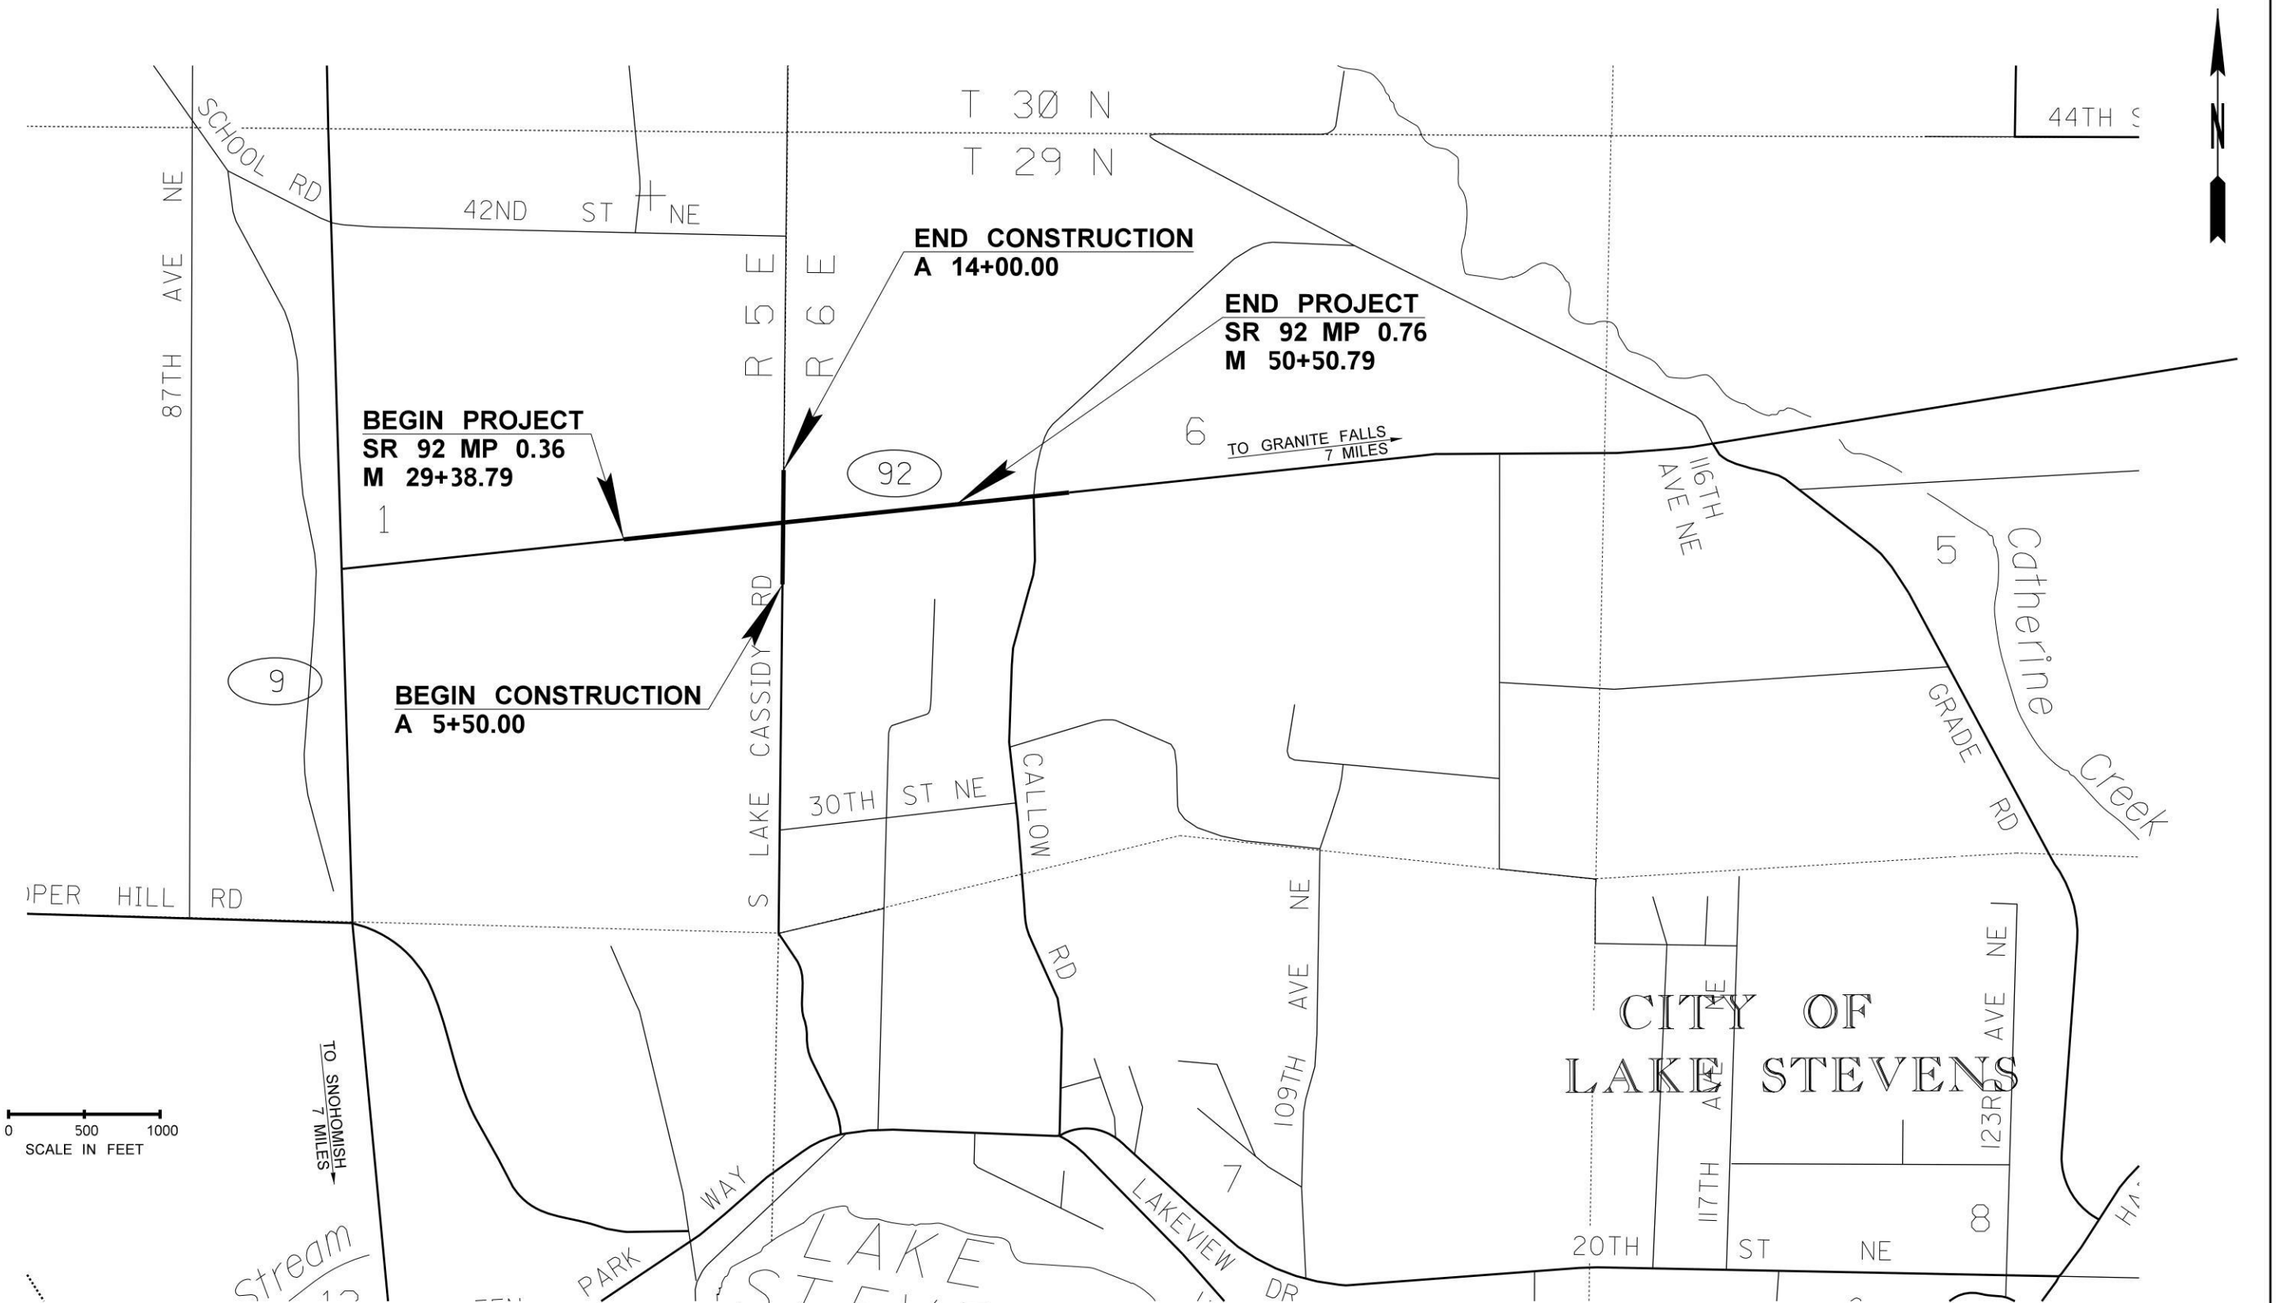

FILE NAME	T:\412335\XL4065_SR92-Roundabouts\CAD\ContractPlans\99th_ProductMasters\XL4065_PS_VM.dgn				REGION NO. 10	STATE WASH	FED.AID PROJ.NO.	Washington State Department of Transportation
TIME	11:41:05 AM							SR 92 99TH AVE NE ROUNDABOUT
DATE	8/28/2012				JOB NUMBER XL 4288			VICINITY MAP
PLOTTED BY	abrahat							
DESIGNED BY	T. ABRAHA				CONTRACT NO.		LOCATION NO.	
ENTERED BY	T. ABRAHA							
CHECKED BY	M. WALLAIA							
PROJ. ENGR.	S. SHAKLAWUN							
REGIONAL ADM.	L. ENG	REVISION	DATE	BY				

P.E. STAMP BOX — DATE

P.E. STAMP BOX — DATE

Plot 1

PLAN REF. NO. VM1

SHEET OF SHEETS