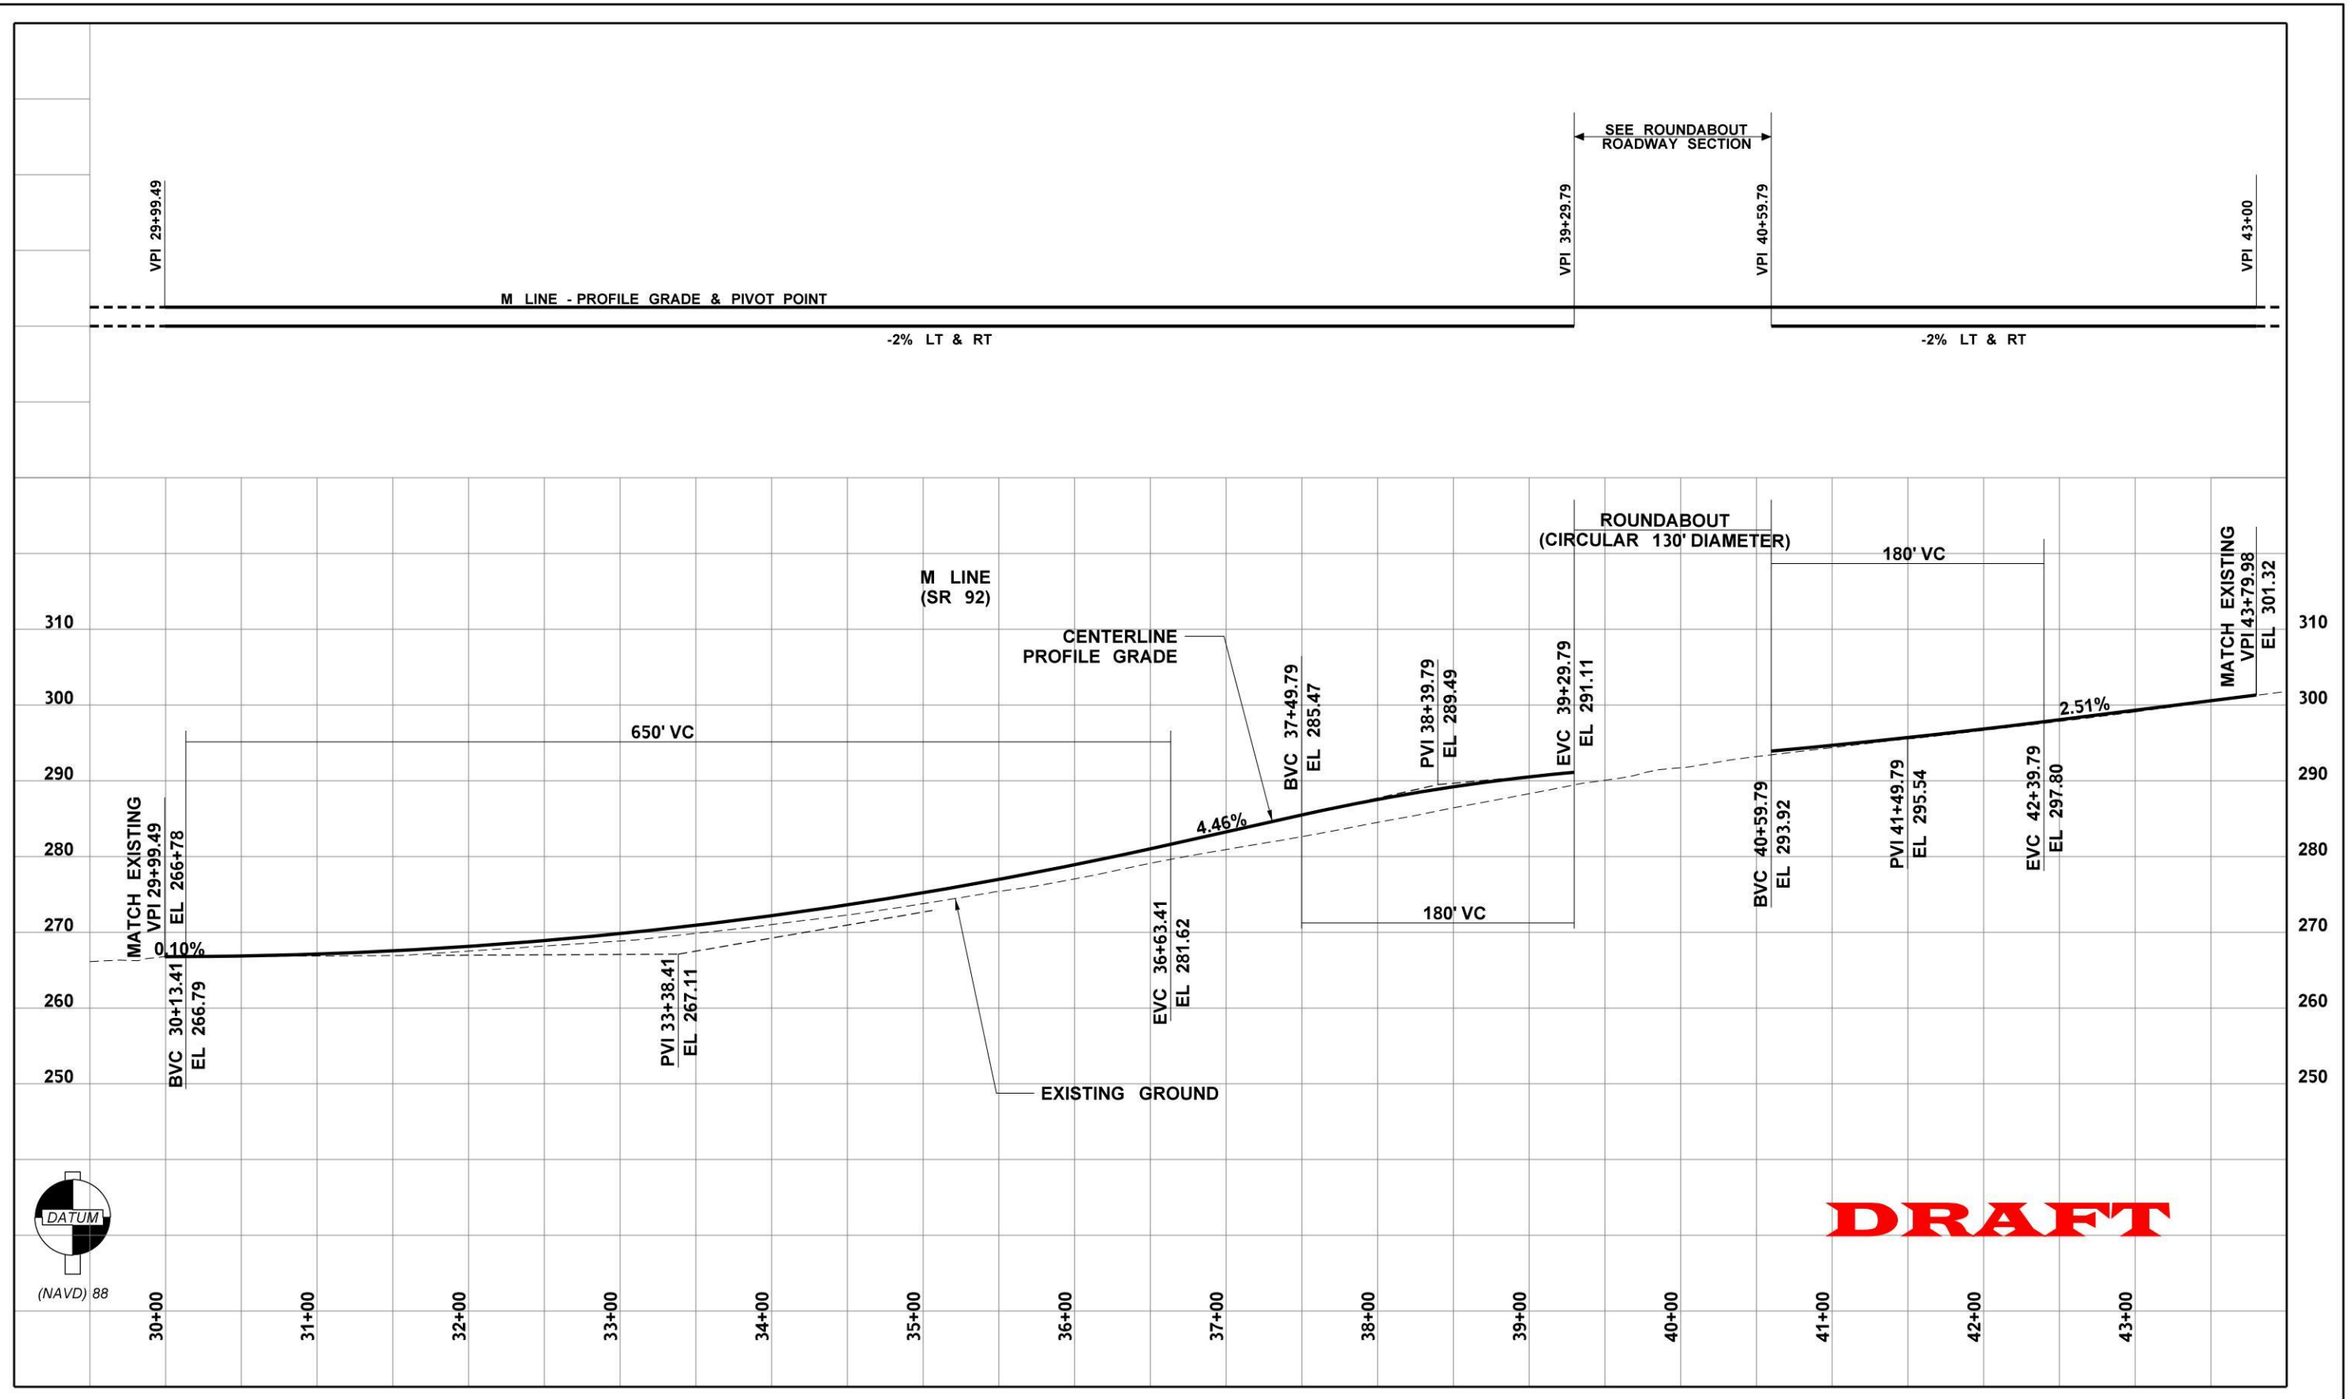

FILE NAME	T:\412335\XL4065_SR92-Roundabouts\CAD\ContractPlans\99th_ProductMasters\L4065_PS_RP.dgn				REGION NO. 10	STATE WASH	FED.AID PROJ.NO.	Plot 1
TIME	11:42:58 AM							PLAN REF. NO. RP1
DATE	8/28/2012							
PLOTTED BY	abrahat				JOB NUMBER XL 4288			SHEET
DESIGNED BY	T. ABRAHA							OF
ENTERED BY	T. ABRAHA				CONTRACT NO.		LOCATION NO.	SHEETS
CHECKED BY	M. WALLAIA							
PROJ. ENGR.	S. SHAKLAWUN							
REGIONAL ADM.	L. ENG	REVISION	DATE	BY				

P.E. STAMP BOX DATE

P.E. STAMP BOX DATE

Washington State Department of Transportation

SR 92
99TH AVE NE
ROUNDABOUT

ROADWAY PROFILE