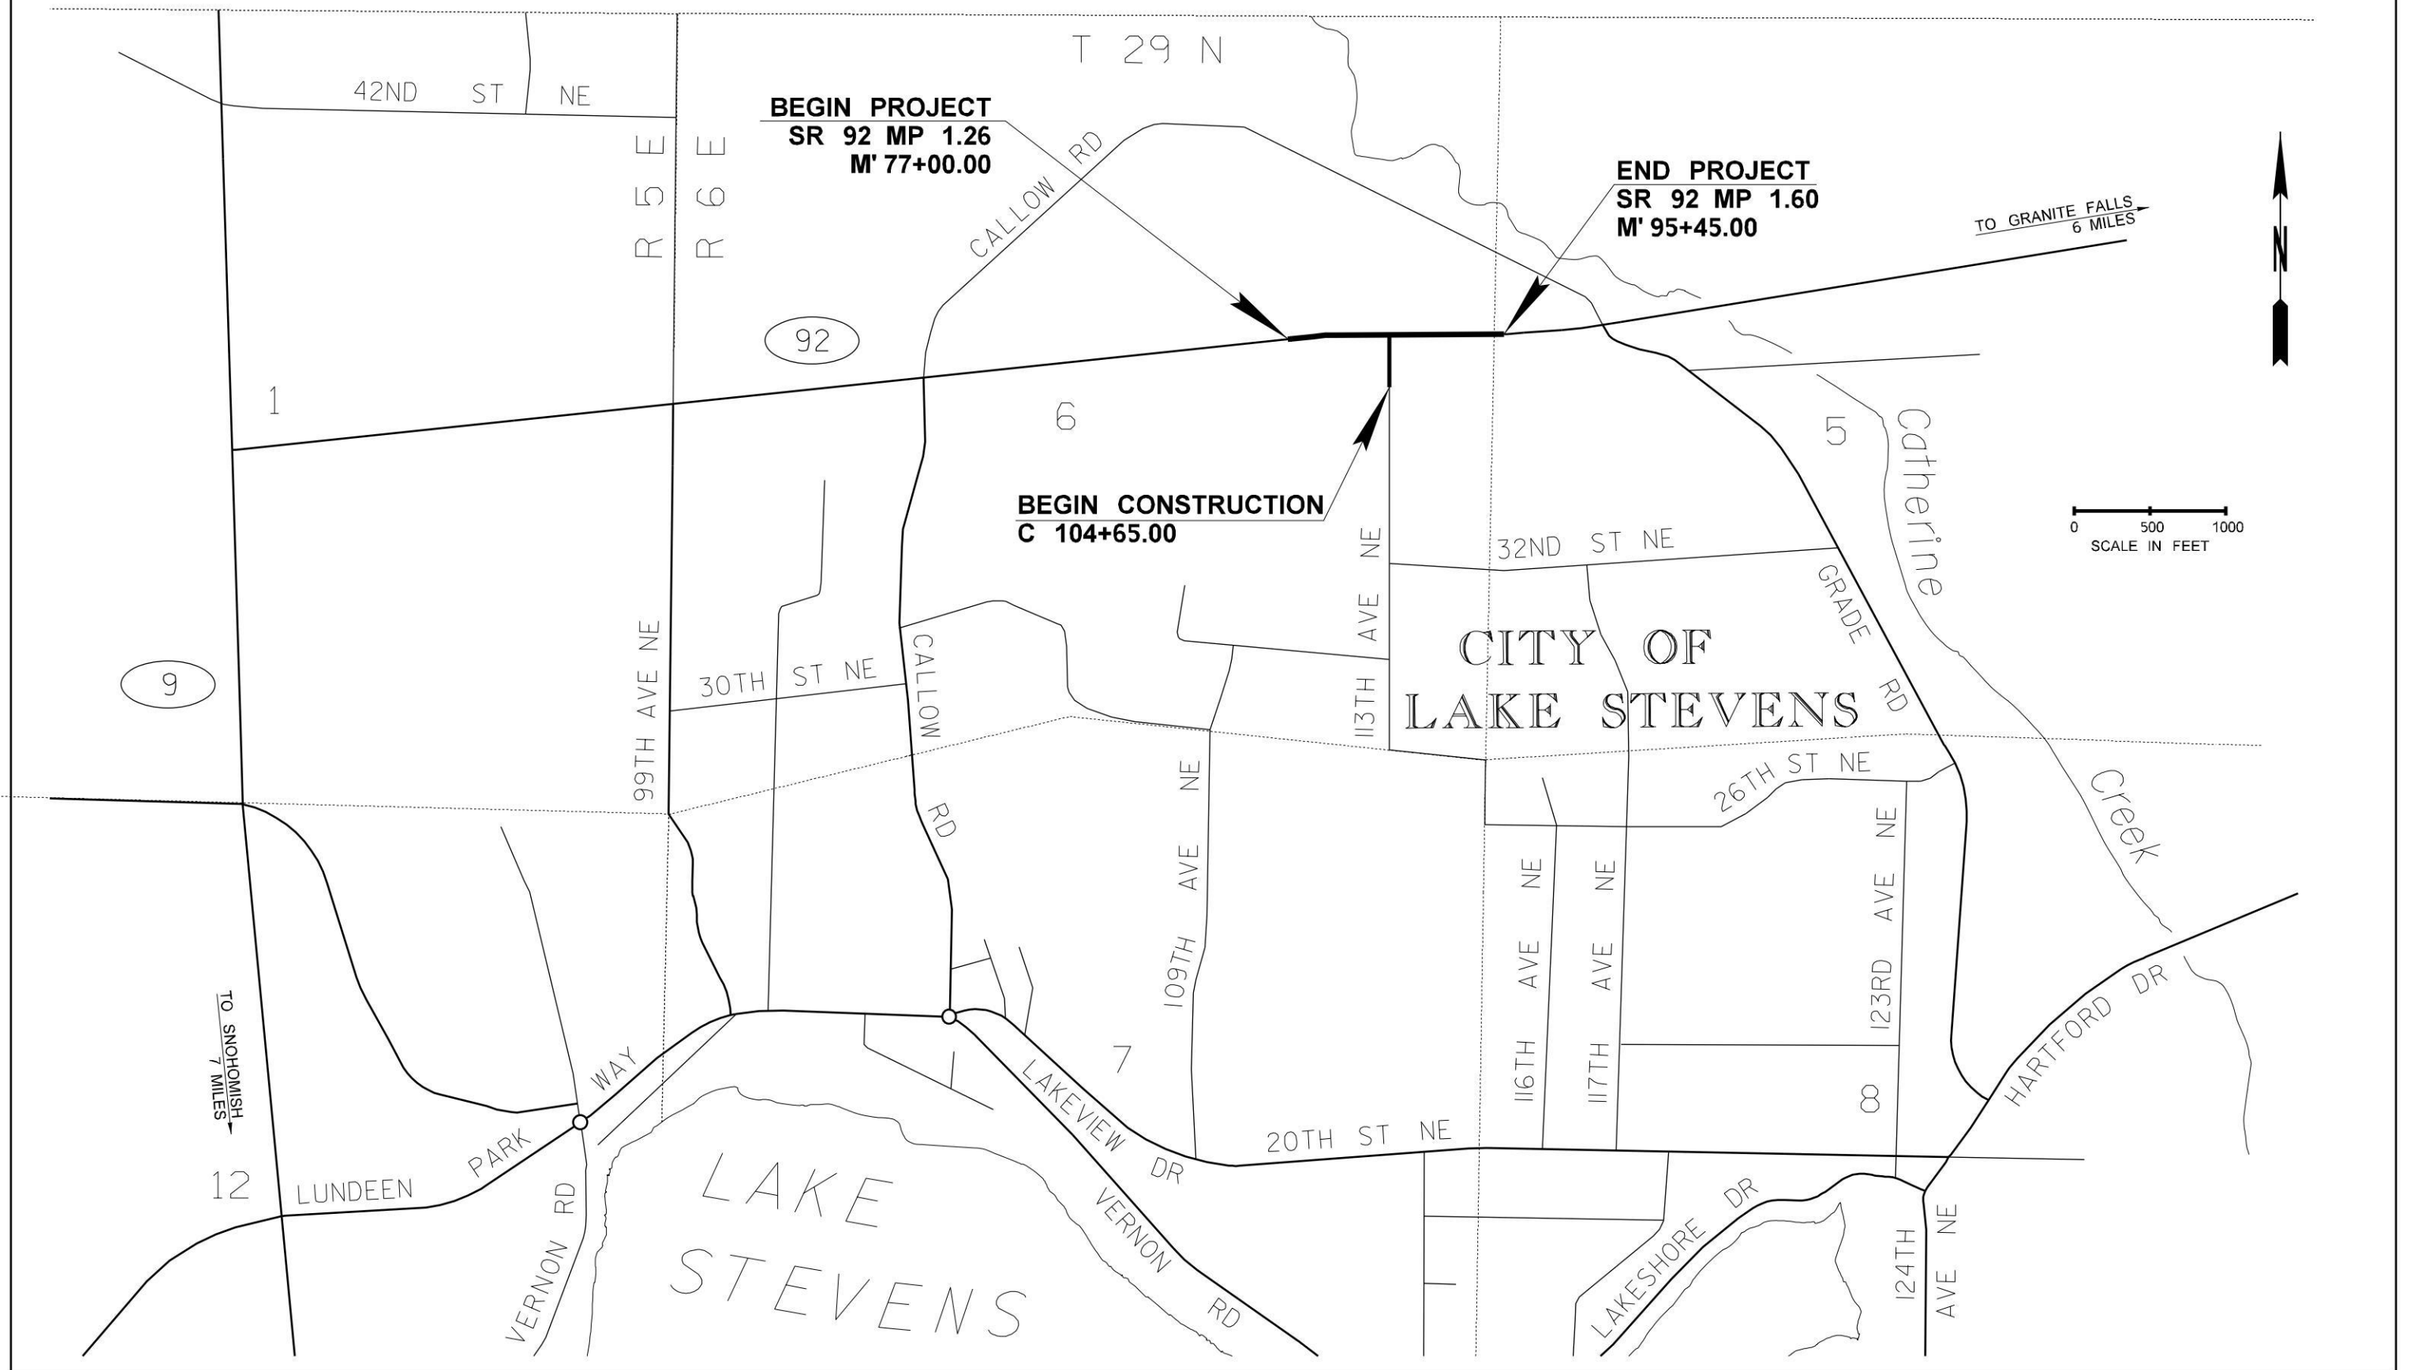

FILE NAME	T:\412335\XL4065_SR92-Roundabouts\CAD\ContractPlans\113th_ProductMasters\XL4065_PS_VM.dgn				REGION NO. 10	STATE WASH	FED.AID PROJ.NO.	Plot 1
TIME	7:33:19 AM							PLAN REF. NO VM1
DATE	6/27/2012				JOB NUMBER XL4288			
PLOTTED BY	belveaj							SHEET
DESIGNED BY	J. BELVEAL							OF
ENTERED BY	J. BELVEAL							SHEETS
CHECKED BY	M. WALLAIA				CONTRACT NO.		LOCATION NO.	
PROJ. ENGR.	S. SHAKLAWUN							
REGIONAL ADM.	L. ENG	REVISION	DATE	BY				

P.E. STAMP BOX — DATE

P.E. STAMP BOX — DATE

Washington State Department of Transportation

SR 92
113TH AVE NE
ROUNDABOUT

VICINITY MAP