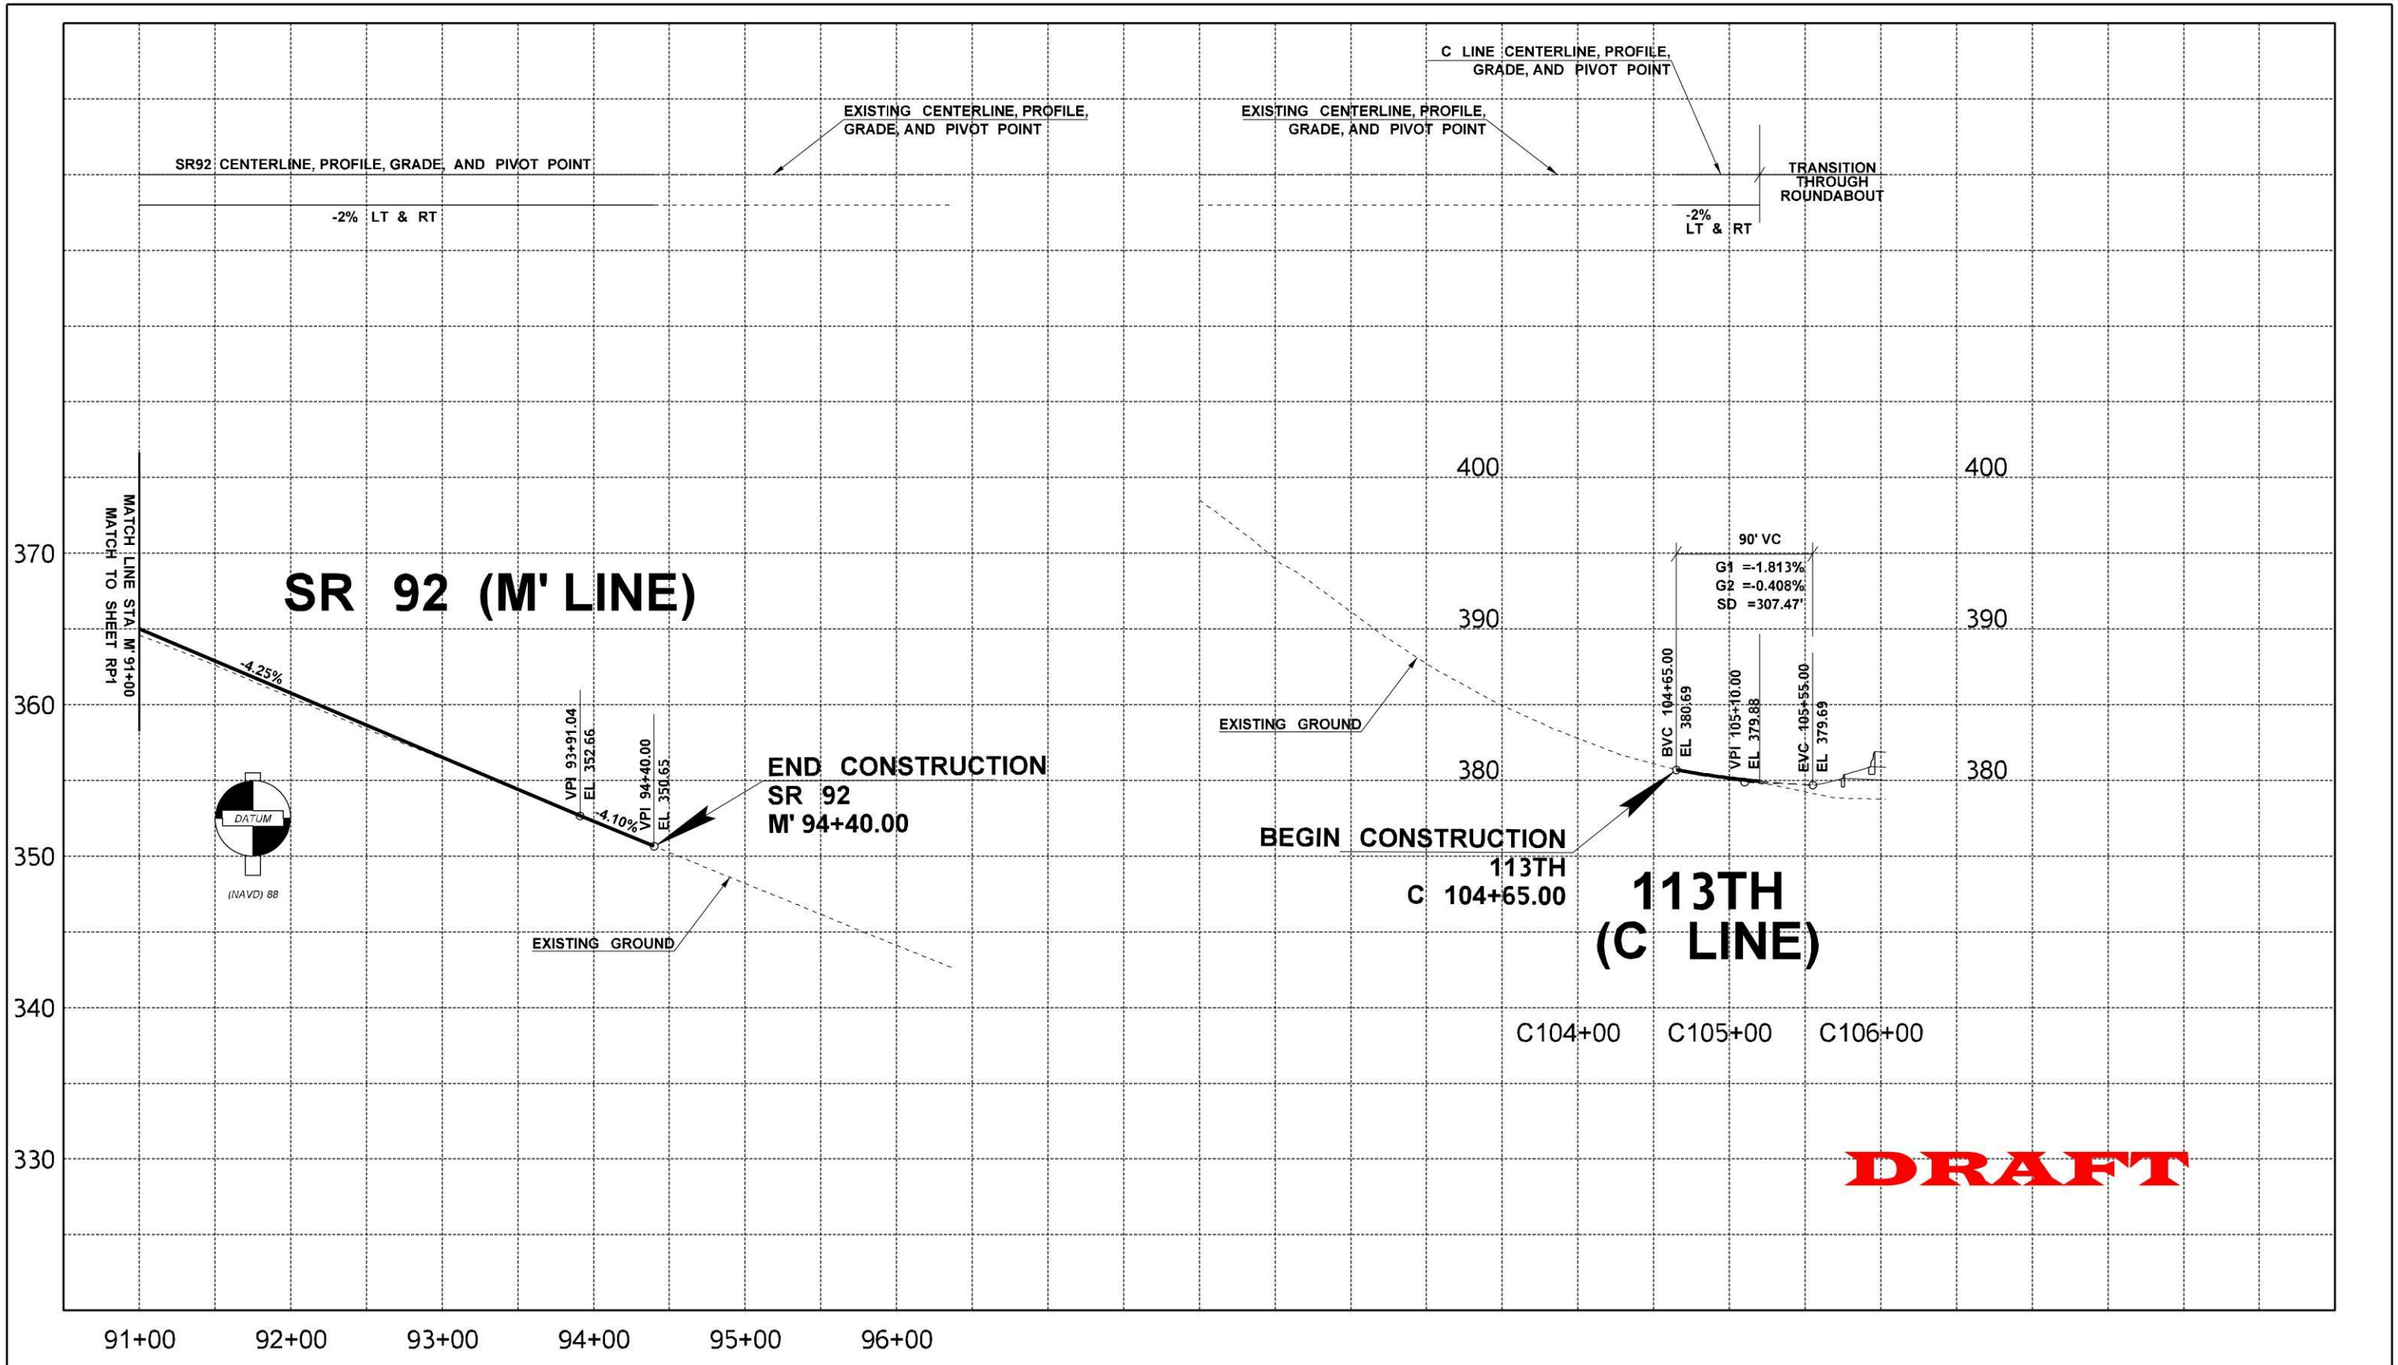

FILE NAME	T:\412335\XL4065_SR92-Roundabouts\CAD\ContractPlans\113th_ProductMasters\XL4065_PS_RP.dgn						
TIME	2:50:06 PM				REGION NO. 10	STATE WASH	FED.AID PROJ.NO.
DATE	10/9/2012						
PLOTTED BY	belveaj				JOB NUMBER XL4288		
DESIGNED BY	J. BELVEAL						
ENTERED BY	J. BELVEAL				CONTRACT NO.	LOCATION NO.	
CHECKED BY	M. WALLAIA						
PROJ. ENGR.	S. SHAKLAWUN						
REGIONAL ADM.	L. ENG	REVISION	DATE	BY			

P.E. STAMP BOX — DATE

P.E. STAMP BOX — DATE

Washington State Department of Transportation

SR 92
113TH AVE NE
ROUNDABOUT

ROADWAY PROFILE

Plot 2

PLAN REF. NO. RP2

SHEET OF SHEETS